SLIP COUNT (PROPOSED)			EXISTING SLIP COUNTS
SLIP LENGTH	QUANTITY		
25'	14	66 SLIPS	25' TO 35' LONG 65 SLIPS
32'	42		
35'	10		
45'	9	17 SLIPS	> 35' LONG 19 SLIPS
55'	8		
TOTAL	83		84

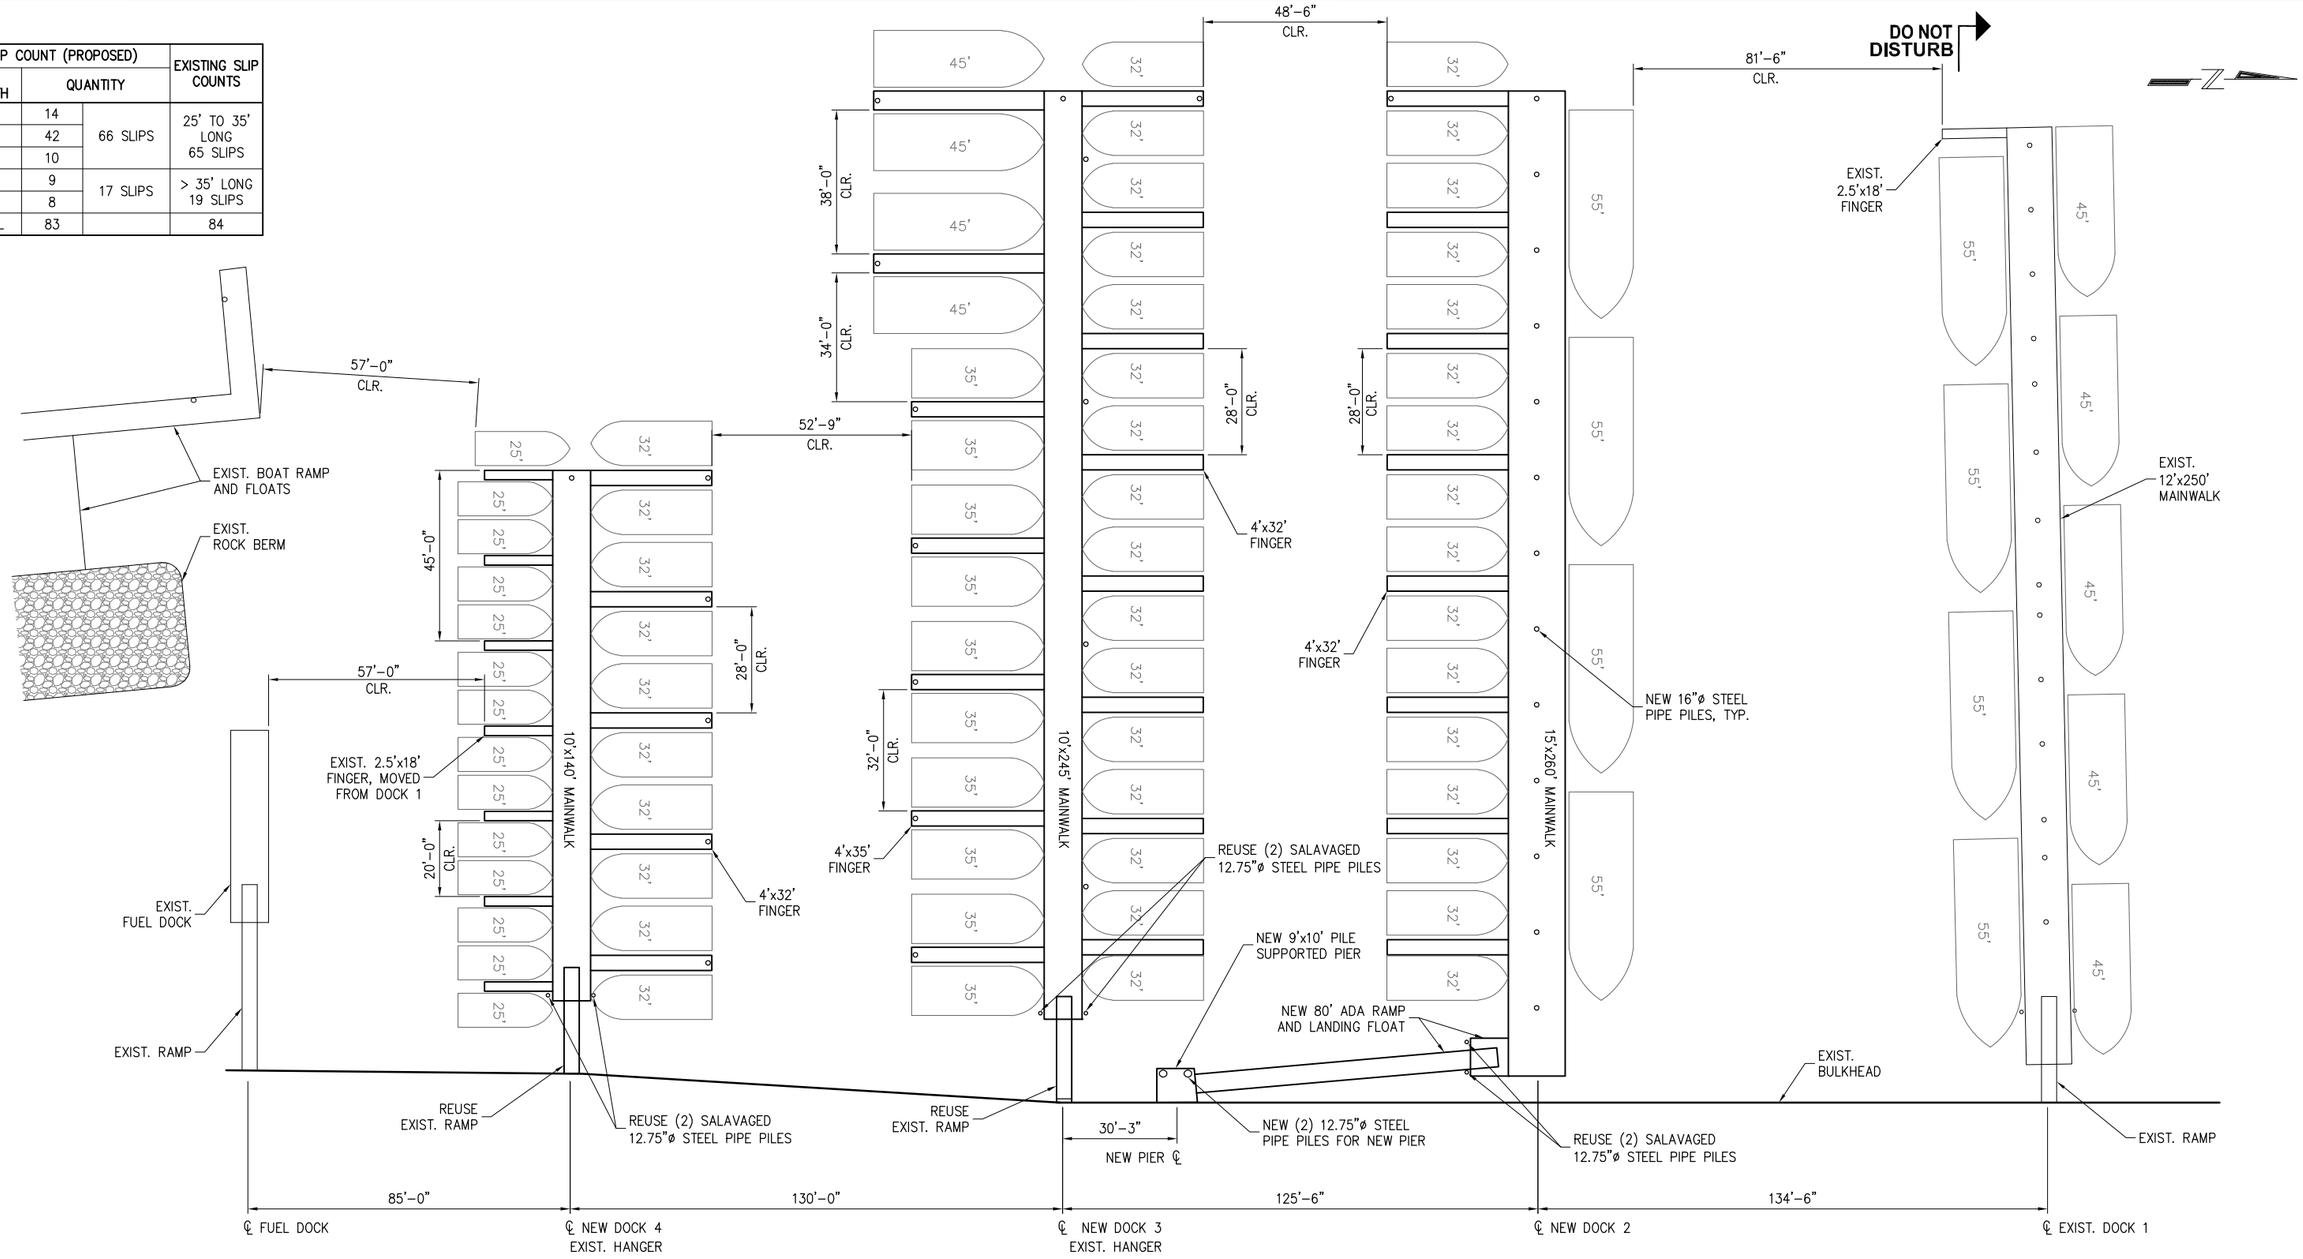

PLAN

0 5 10 20 40 60 FT.

30% SUBMITTAL

P N D ENGINEERS, INC.
3240 Eastlake Avenue E
Seattle, Washington 98102
P: 206.624.1387
www.pndengineers.com

PND ENGINEERS, INC. IS NOT RESPONSIBLE FOR SAFETY PROGRAMS, METHODS OR PROCEDURES OF OPERATION, OR THE CONSTRUCTION OF THE DESIGN SHOWN ON THESE DRAWINGS. WHERE SPECIFICATIONS ARE GENERAL OR NOT CALLED OUT, THE SPECIFICATIONS SHALL CONFORM TO STANDARDS OF INDUSTRY. DRAWINGS ARE FOR USE ON THIS PROJECT ONLY AND ARE NOT INTENDED FOR REUSE WITHOUT WRITTEN APPROVAL FROM PND. DRAWINGS ARE ALSO NOT TO BE USED IN ANY MANNER THAT WOULD CONSTITUTE A DETRIMENT DIRECTLY OR INDIRECTLY TO PND.

REVISIONS

REV	DATE	DESCRIPTION

PROJECT: **DEPOE BAY FLOATS 2-4 REPLACEMENT**

TITLE: **PROPOSED NEW LAYOUT**

DESIGNED BY:	JO	PROJECT NO:	224017	SHEET NO:
DRAWN BY:	WL	DATE:	MAY 2022	**S1b**
CHECKED BY:	RJ	SCALE:	NOTED	

6/1/2022 10:10 AM K:\2022\224017 Depoe Bay Floats 2-4 Replacement\30% SUBMITTAL\224017.S1-ALT - s1b.dwg